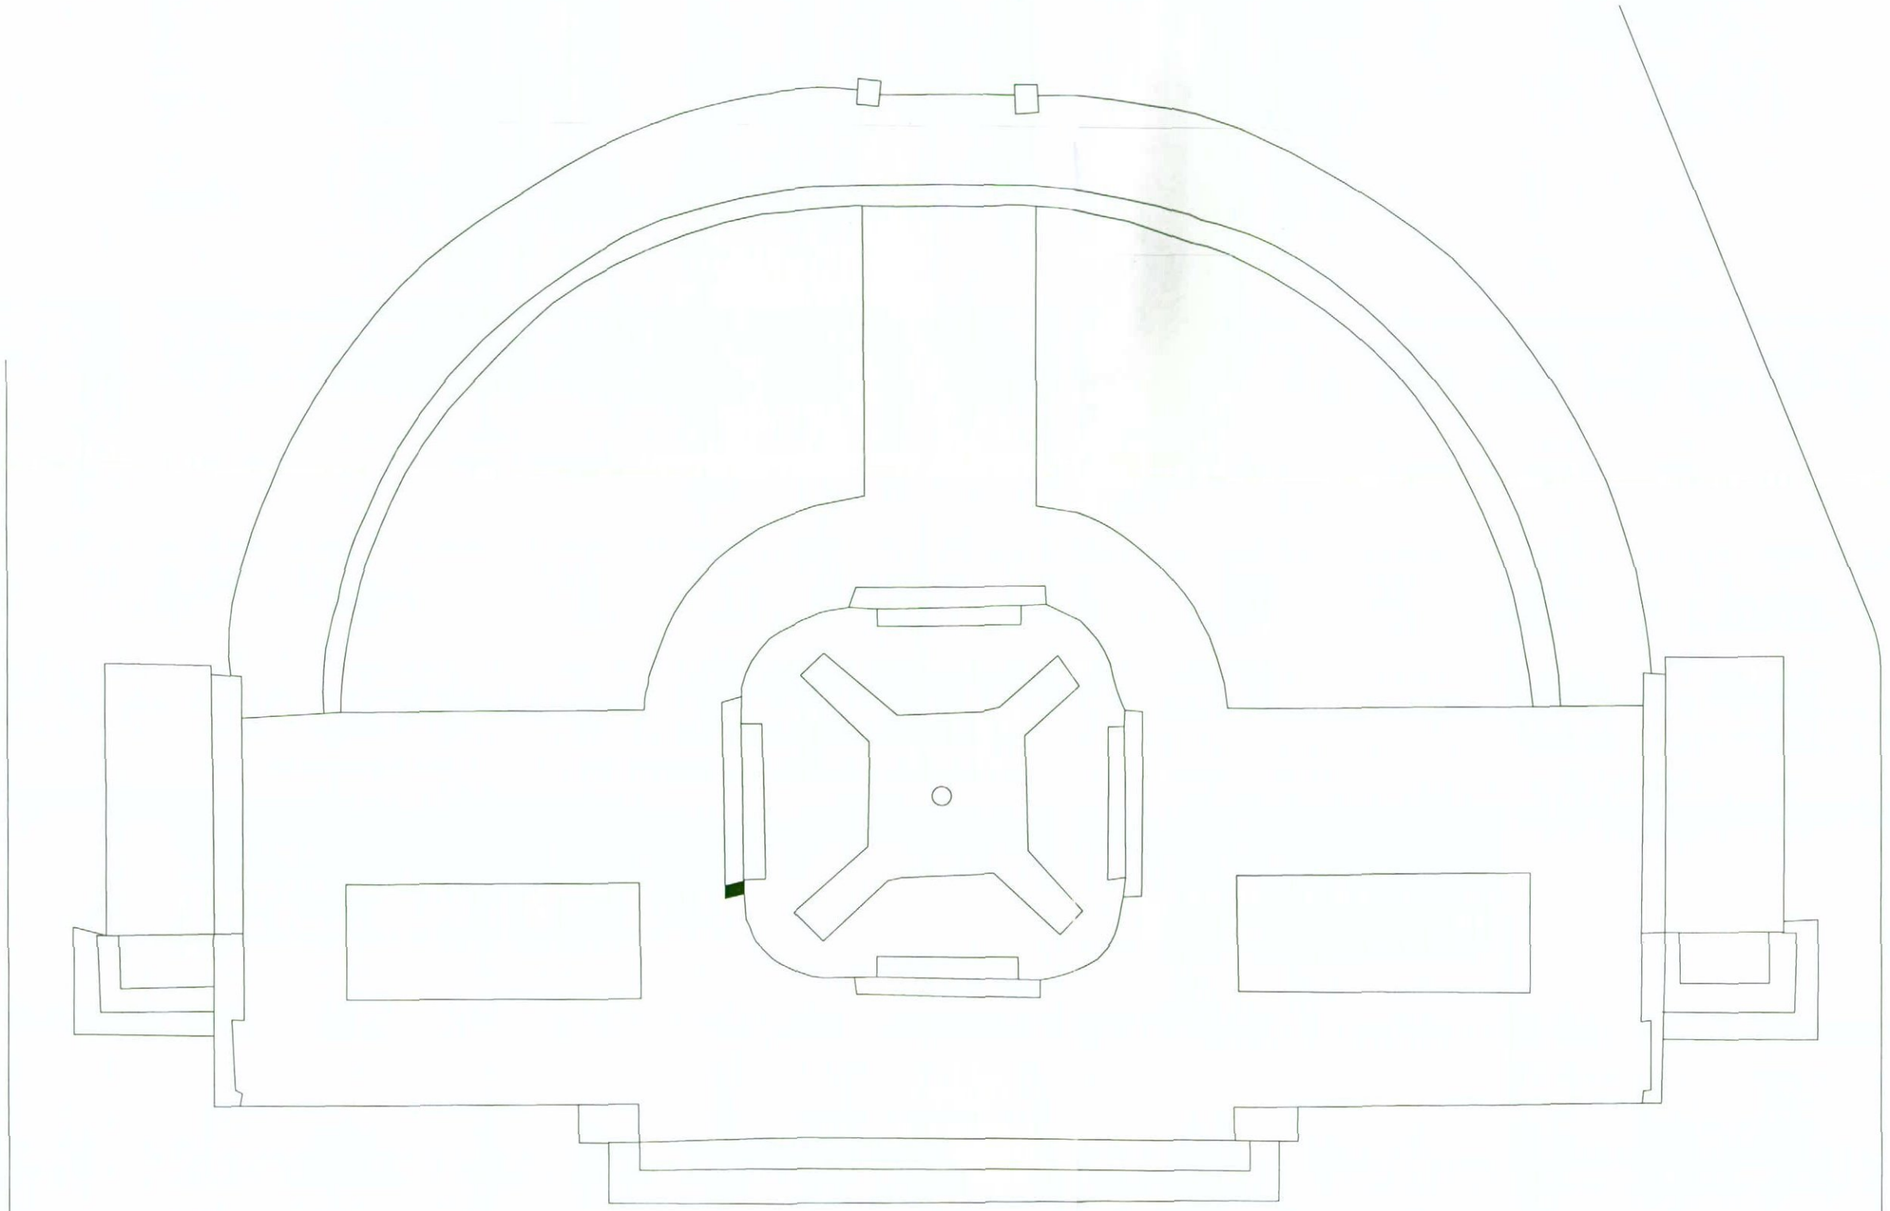

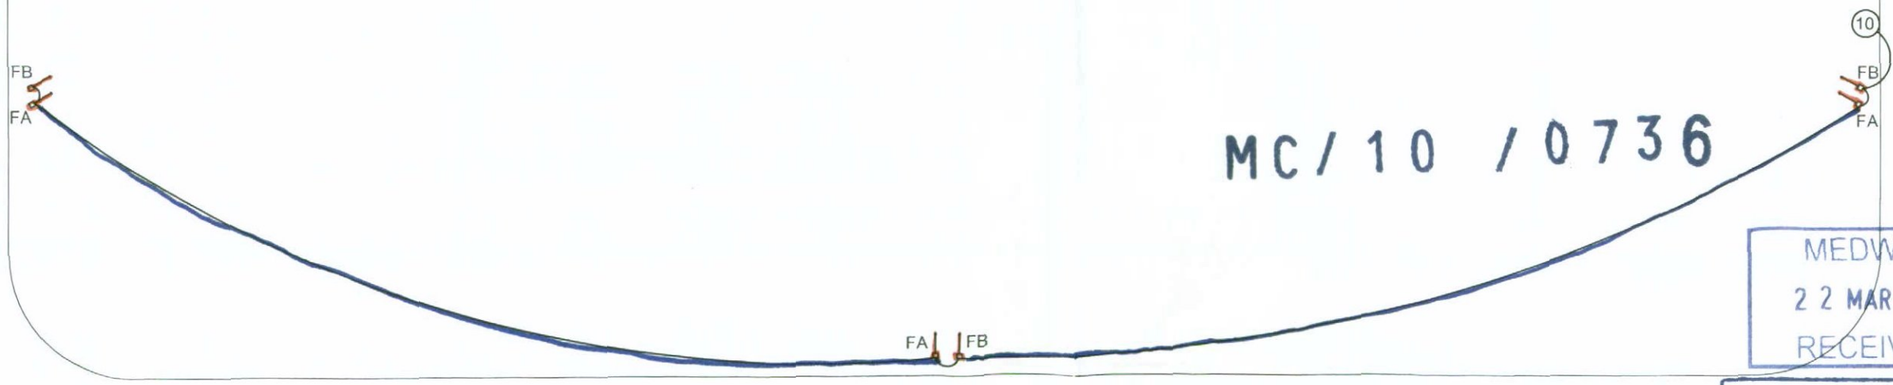

MC/10/0736

MEDWAY
22 MAR 2010
RECEIVED

ORIGINAL

ISSUE
FOR TENDER

REVISIONS

REV	DATE
A	19.02.10 Issue For Tender
B	18.03.10 Control circuit adjusted Key added

Key

Luminaire

Indicative control circuit

NOTES:
THIS DRAWING SHOULD BE READ IN CONJUNCTION WITH THE CURRENT SVA SPECIFICATION SHEETS.

DO NOT SCALE FROM THIS DRAWING.

EXACT LUMINAIRE LOCATIONS WILL BE CONFIRMED BY SVA PRIOR TO THE COMMENCEMENT OF WORKS ON SITE.

THE NUMBER LOCATED WITHIN EACH CIRCLE REPRESENTS THE CONTROL CIRCUIT. THIS MAY NOT BE THE SAME AS THE ACTUAL WIRING CIRCUIT.

SUTTON VANE ASSOCIATES
LIGHTING DESIGN
Dimes Place 105-108 King Street London W6 0QP
TEL 020 8563 9370 FAX 020 8563 9371
E-MAIL info@sva.co.uk WEB www.sva.co.uk

PROJECT
Fort Amherst and Great Lines War Memorial

DRAWING TITLE
War Memorial Lighting Plan

DRAWN	CHECKED	APPROVED
RJ	MSV	

DATE	SCALE
09.10.09	1:250 on A3

DRAWING NUMBER	REV
723-101	B